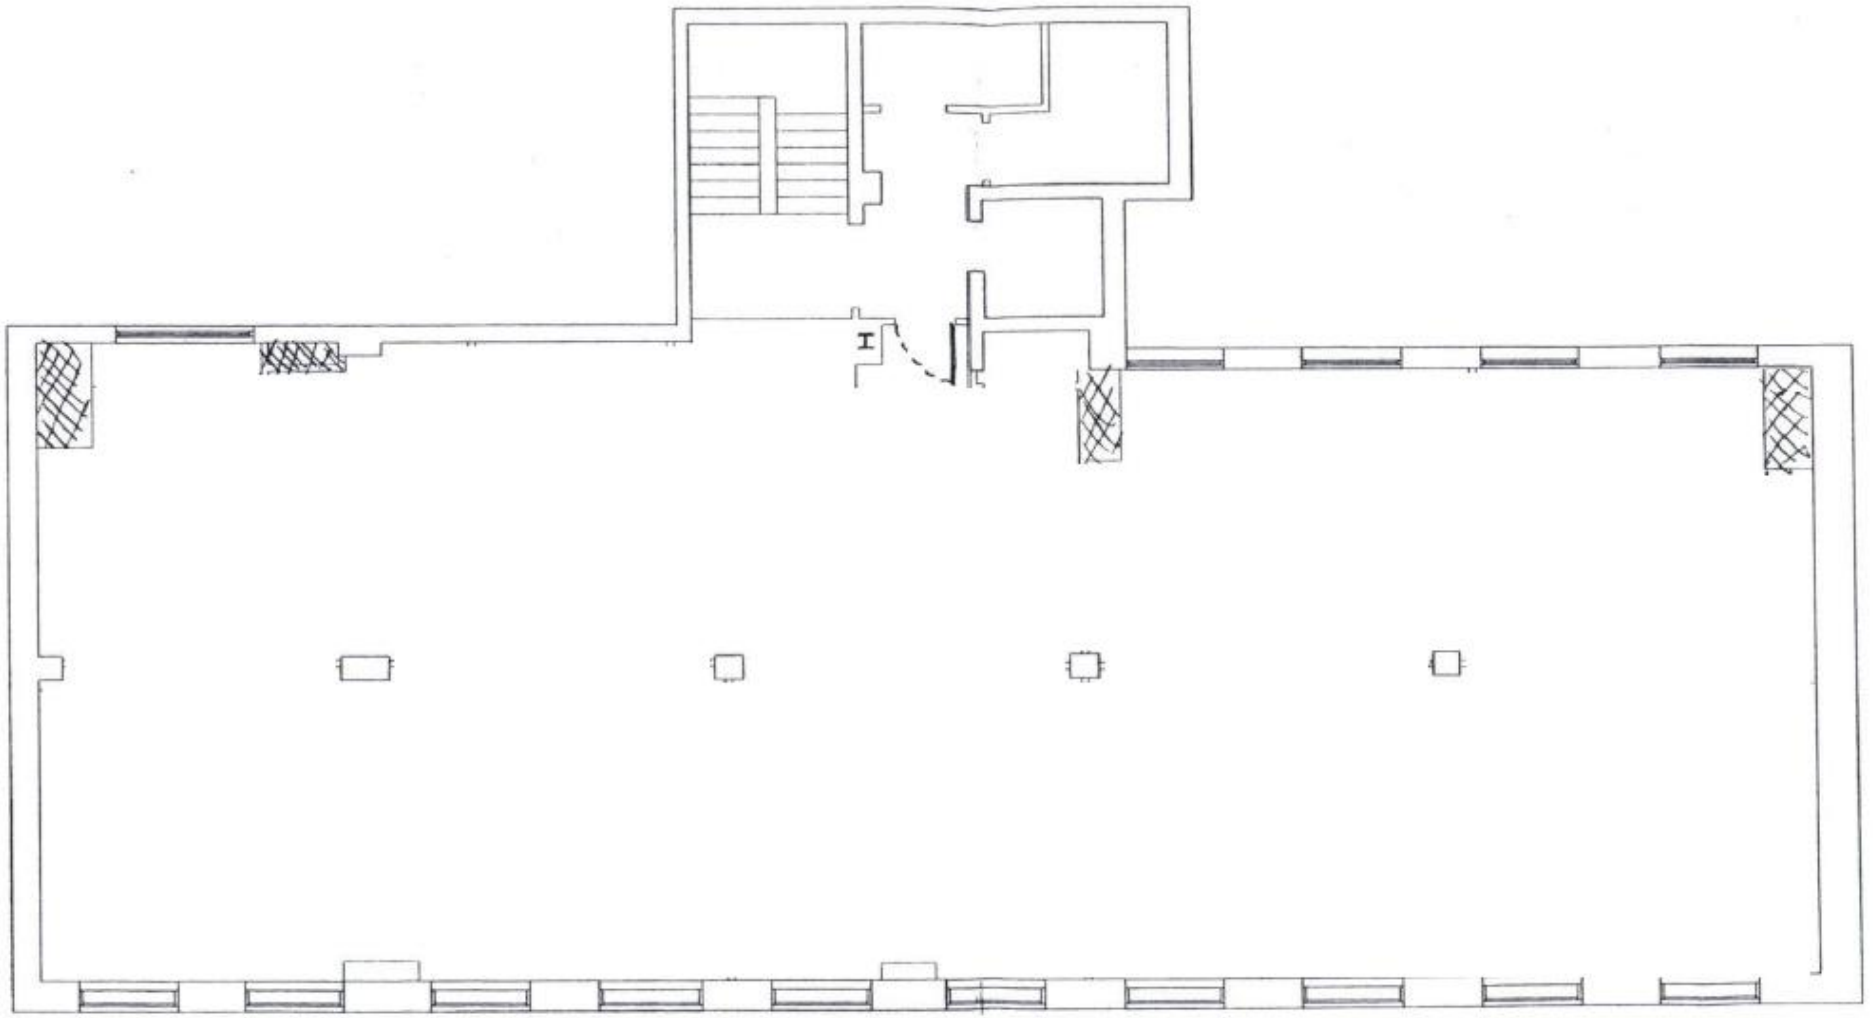


15-16 Brooks Mews Extg First Floor Plan

1:100 @A3