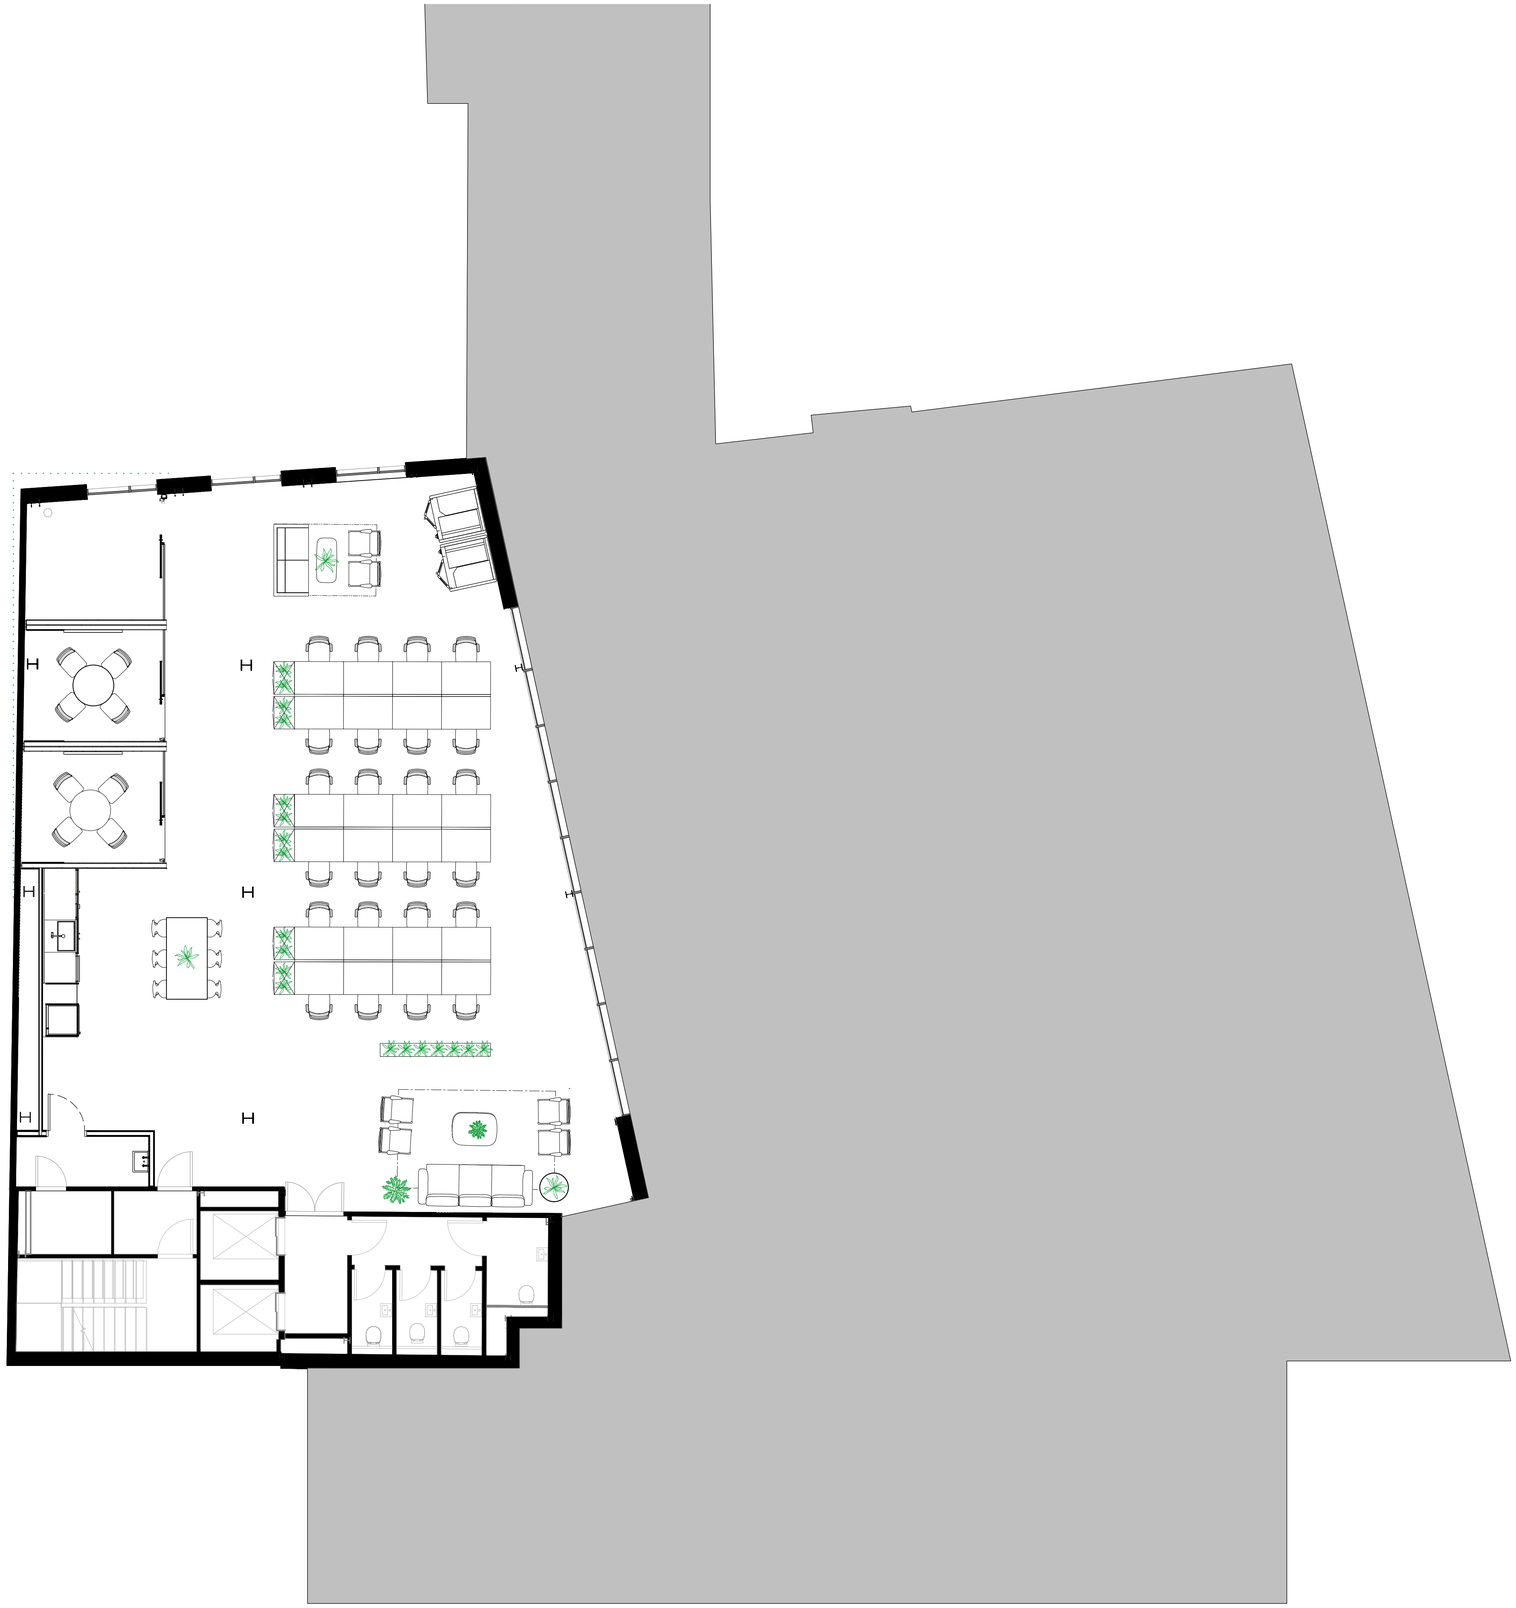

Floor

03

KEY TO GENERAL ARRANGEMENT

Some symbols shown may not appear in drawing, and may not be to scale. Drawing must be printed in colour.

Existing fit-out & basebuild

Existing basebuild wall or partitioning

Existing glazing

Existing solid single door

Existing glass single door

Existing solid double door

NO WORKS to landlord areas

New partitioning, glazing and doors

New partitioning

New glazing

Refer to PSO drawing for specification

New solid single door

New glass single door

New solid double door

Refer to door schedule for specification

Furniture

New furniture

Existing furniture

Expansion furniture

Low height storage unit

Medium height storage unit

Tall height storage unit

(double doors)

(drawers)

(tambour door)

Joinery, Tea Points, Storage Wall etc.
Examples shown below only. Refer to scope of works, detail drawings & finishes schedule.

Reception Desk

Tea Point

Full height integrated storage cupboards

Full height integrated coat cupboards

REV	DESCRIPTION	BY	DATE
A	Planters added	LF	21/08/24
-	Drawing first produced	DIA/T/CH	00/00/2022

DRAWING STATUS
PRE CONSTRUCTION

Westminster Meard St Ltd

Address
8-14 Meard Street
W1F0EQ

Project Number	Floor	Detail
WP263	03	GA

Drawing Title
Third Floor
General Arrangement

Produced by	Scale	Date Created	Rev
LF	1:75@A1	00/00/2022	A

WHITEPAPER
7-10 Bateman's Row
London, EC2A 3HH
hello@whitepaperco.com
+44 203 859 4444

whitepaper

© COPYRIGHT
This drawing is protected under copyright and at no time should this drawing be reproduced in whole or in part without the permission of White Paper.

NOTE
This drawing is not to be scaled.
Appointed contractors are requested to notify White Paper of any discrepancies or variations relating to setting-out prior to manufacture and construction.
All information is subject to statutory approval and site survey. The general contractor is to carry out a check site survey to confirm that the design intent can be met and that it is appropriate for the environment in which it is to be installed.The general contractor is to notify White Paper in writing of all preparation works that are required to be carried out prior of their works.